© 2015 YORK MANUFACTURING

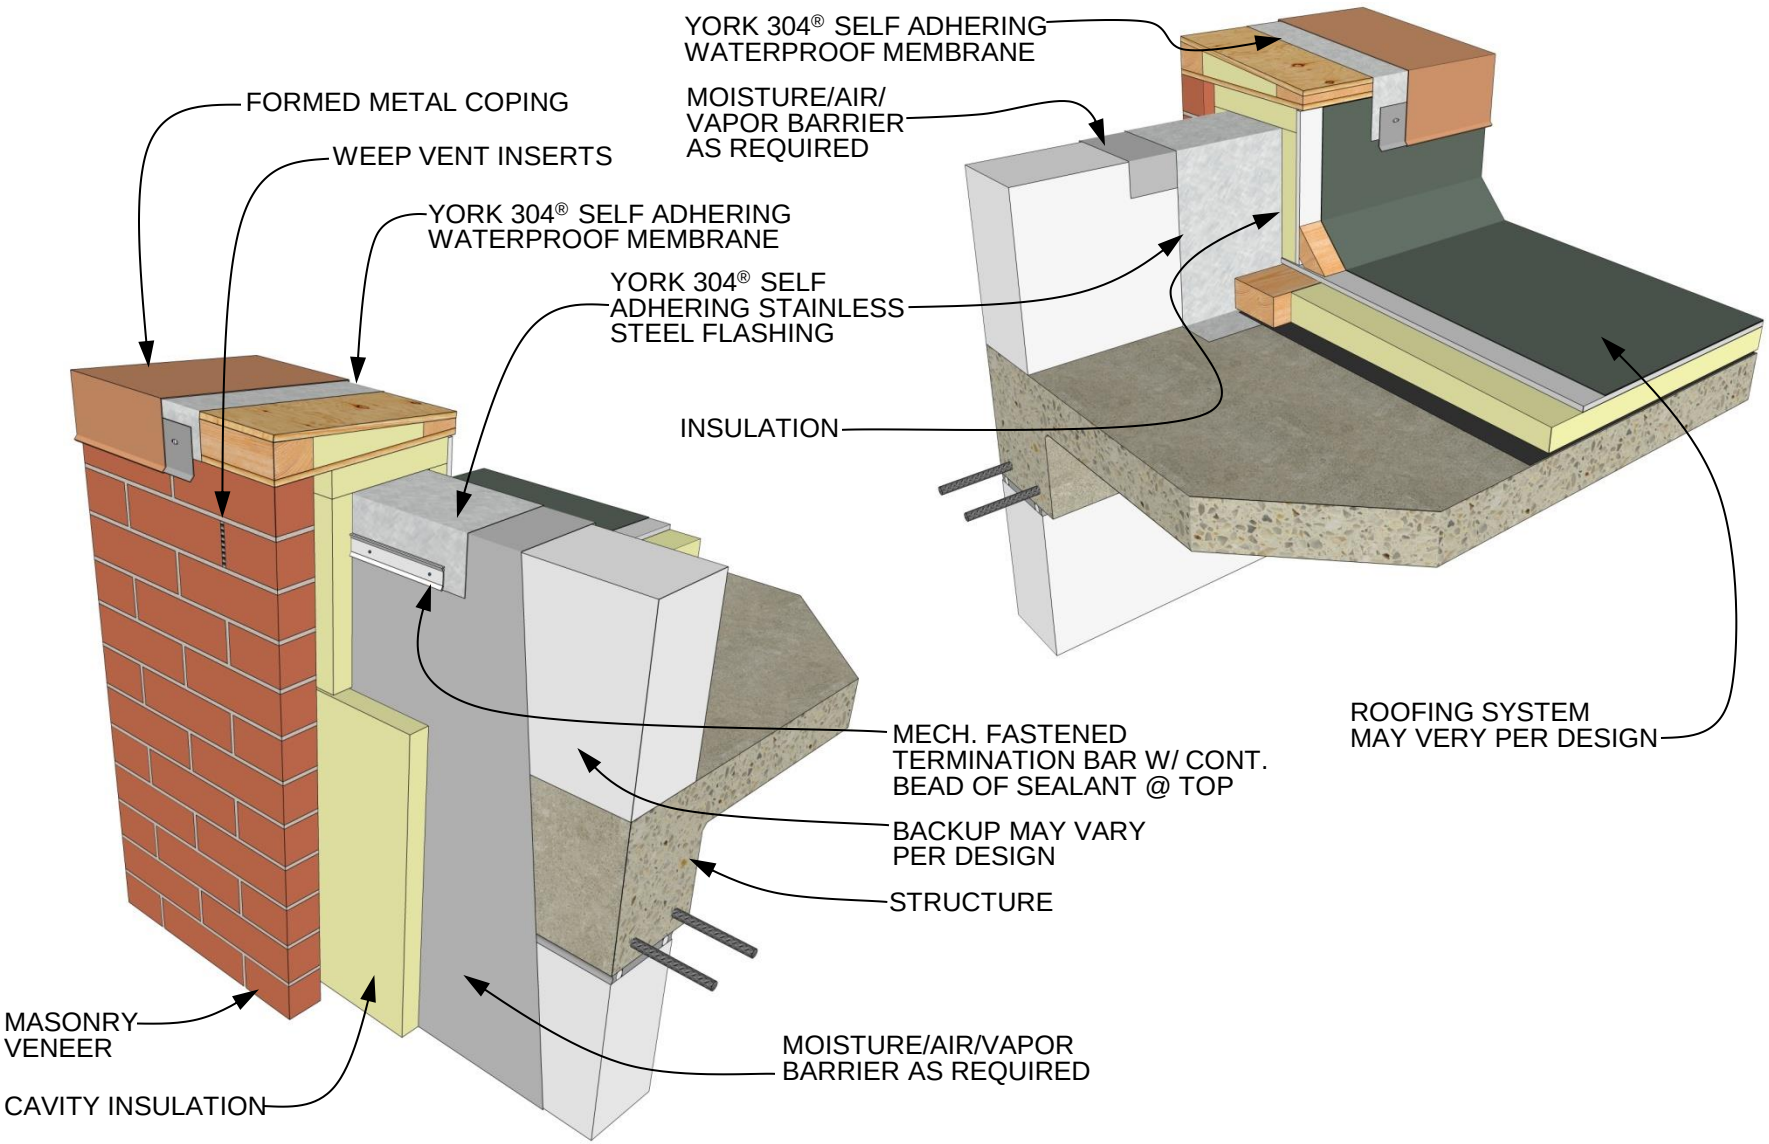

ROOF TO WALL PARAPET

YORK 304® FLASHING

DRAWING NO. 07-05

REV. 12/24/14

YORK Flashings™

www.yorkmfg.com